
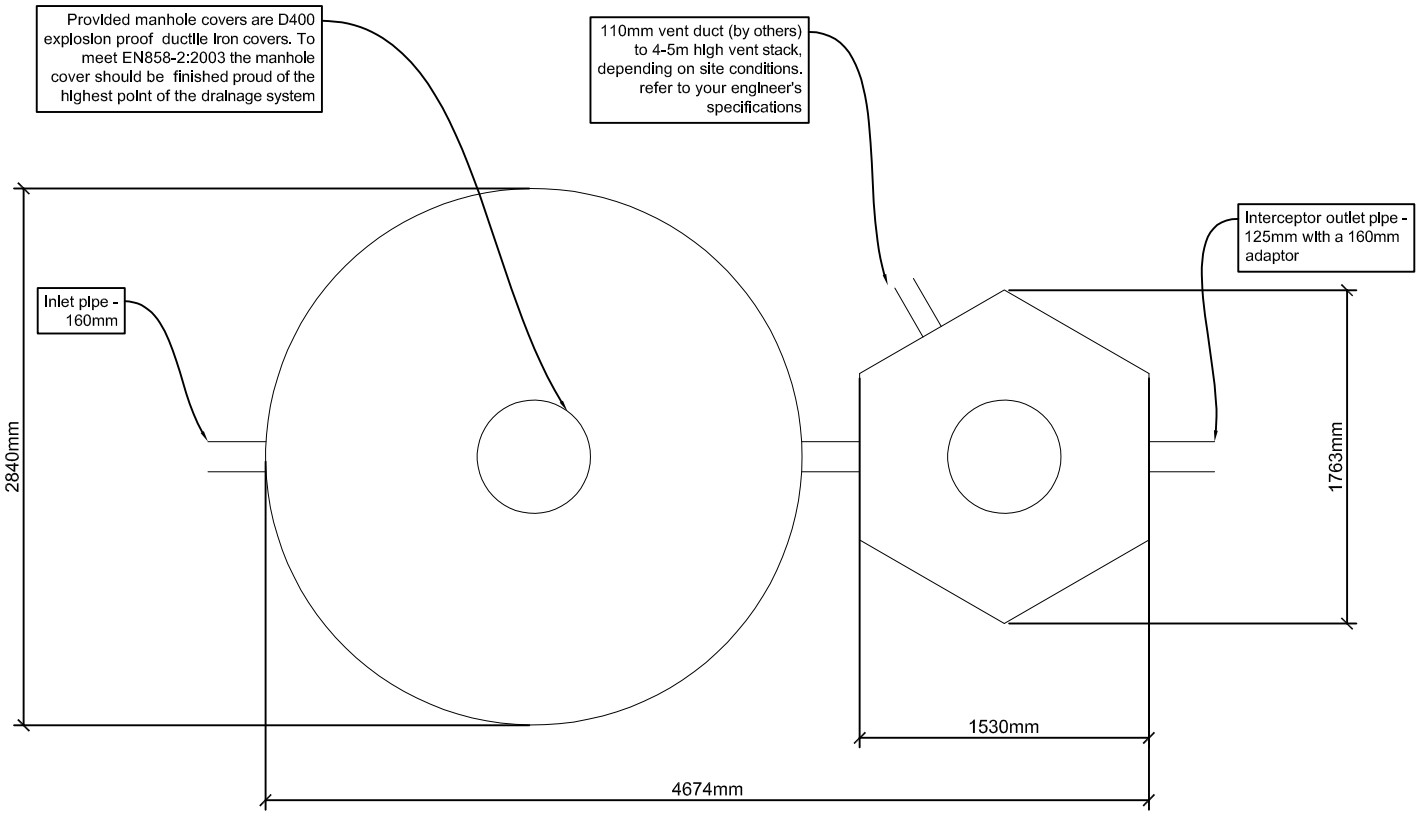


SECTION

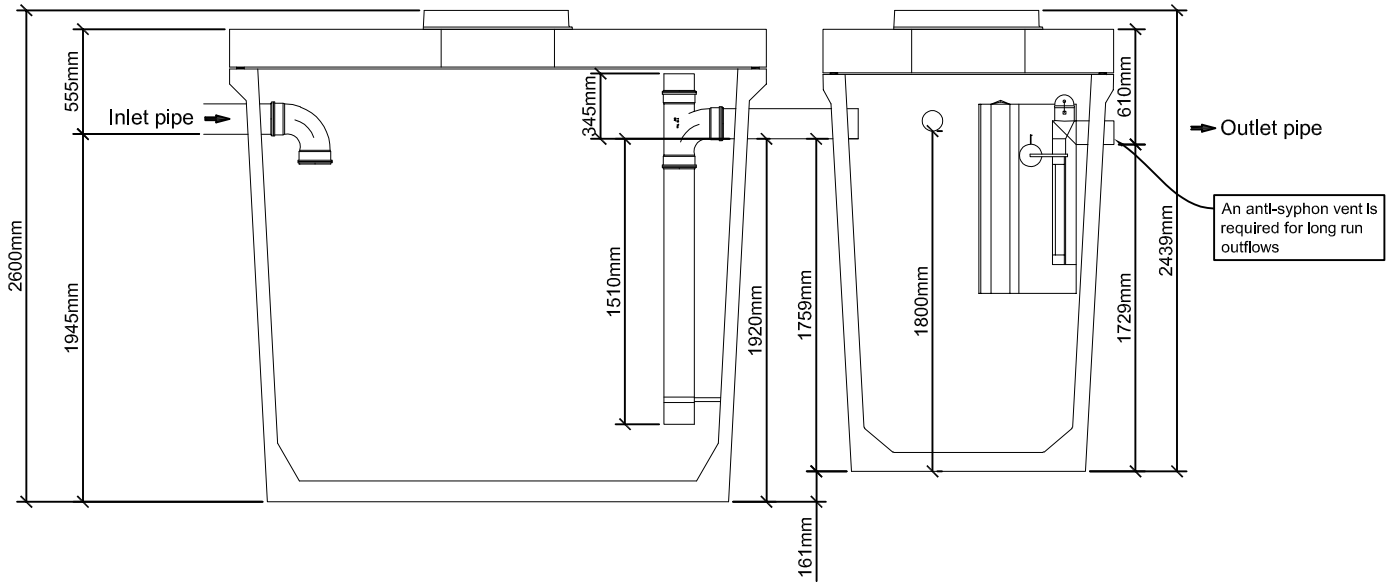

PLAN

MOLLOY
ENVIRONMENTAL SYSTEMS
Clara Rd., Tullamore, Co. Offaly
T: 057 9326000 E: Info@molloyprecast.com
F: 057 9326060 W: www.molloyprecast.com

Tank lifting limitations:
Max chain angle < 60°

< 60° > 60°

Damage caused by incorrect lifting is the responsibility of others

Notes:

- Observe all safety regulations in regard to excavation and lifting requirements. Never leave opening uncovered or unattended at any time
- Specify any specific requirements prior to ordering. All civil works by customer
- Do not scale from this drawing. Only for illustration purposes

Title: Forecourt NS06 interceptor, EN858 Class 1
Drg. no.: FC-NS06-H-121018
Nominal flow: 6 l/s
Area coverage: 335 sq. m
Max. silt capacity: 1,000 litres
Max. emergency oil retention: 7,600 litres
Date: 12/10/2018
Drawn by: SF **Checked by:** KR, MC